

Dusun
Botok Palung

B

A



C





D





Dusun
Pelem


 **LAY OUT**
SKALA 1:100

 = Ruas Yang Dikerjakan


PEMBANGUNAN JALAN BETON			
NO.	RUAS	PANJANG RENCANA	LEBAR RENCANA
1.	A - B	200 M	5,00 M
2.	C - D	122 M	5,00 M

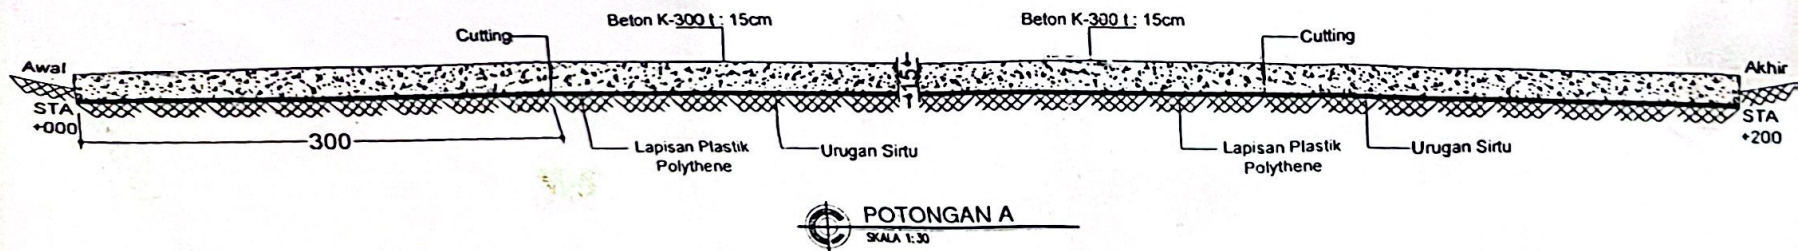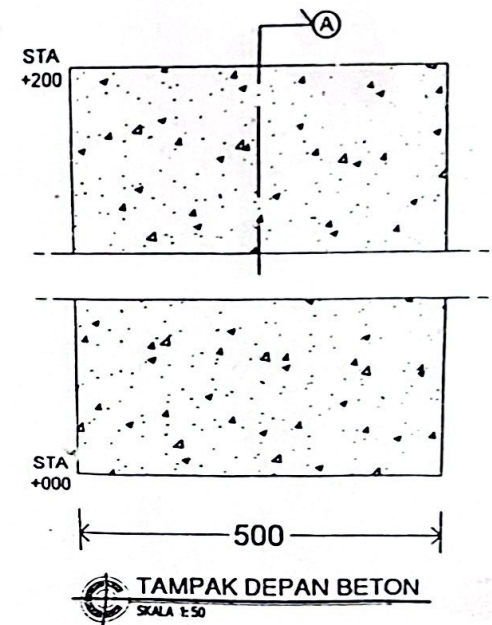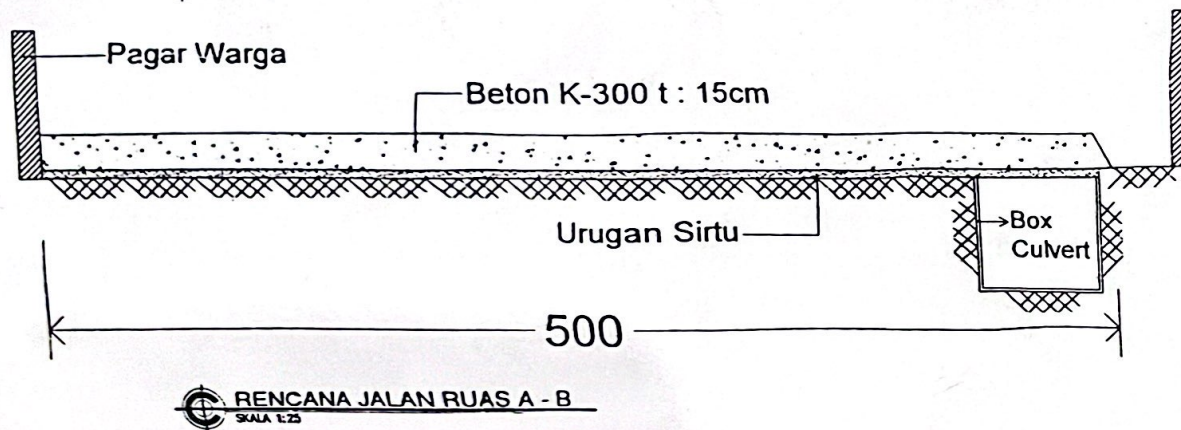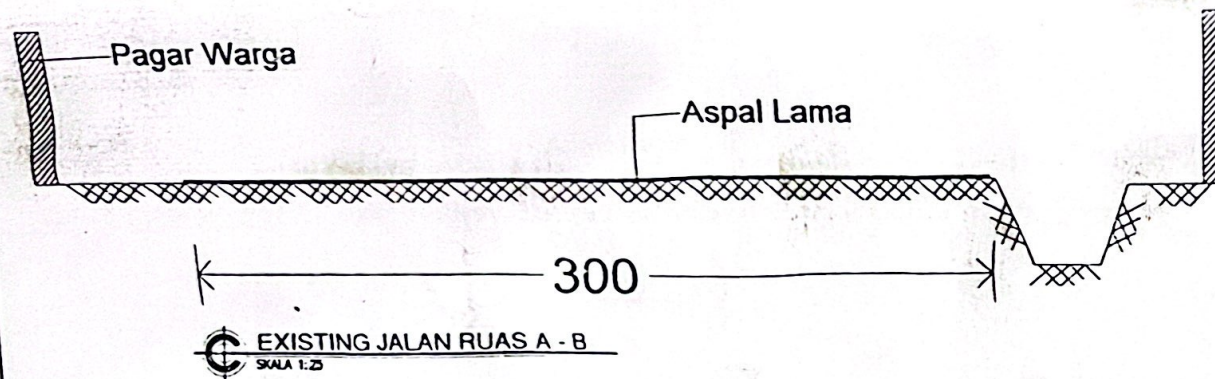

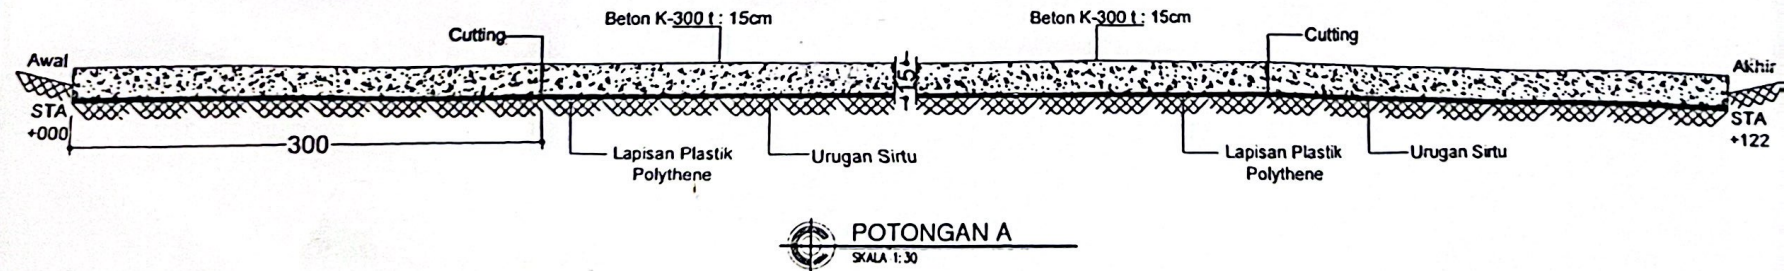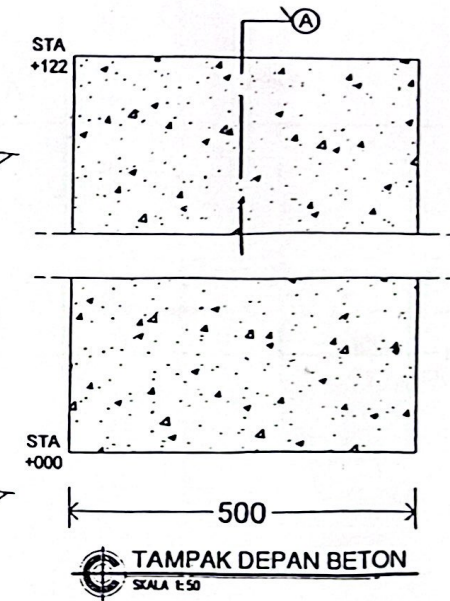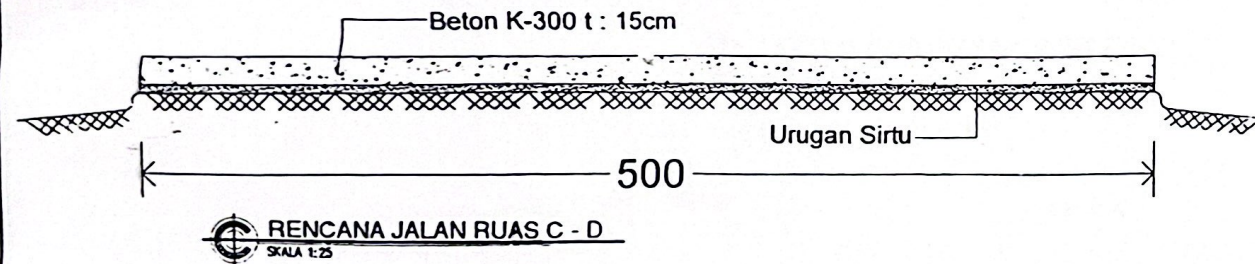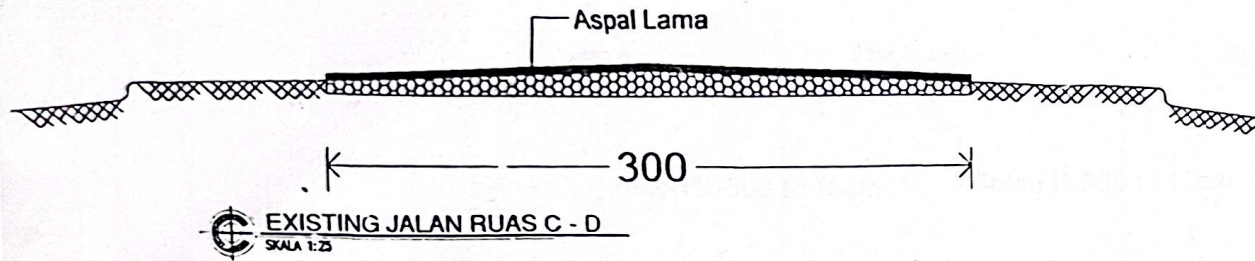


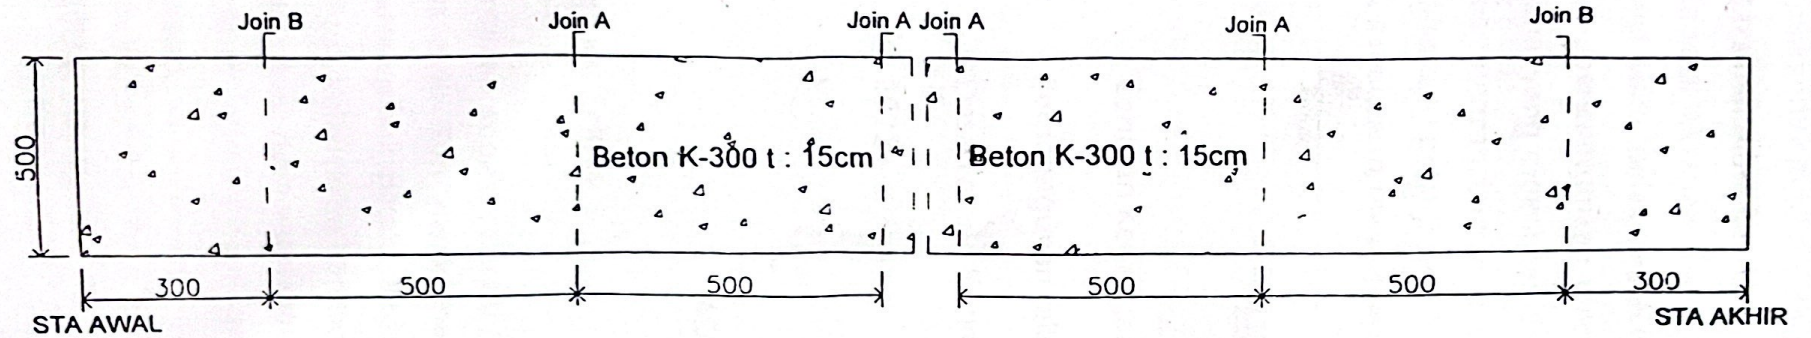

LAY OUT PERLETAKAN SAMBUNGAN
SKALA 1:100

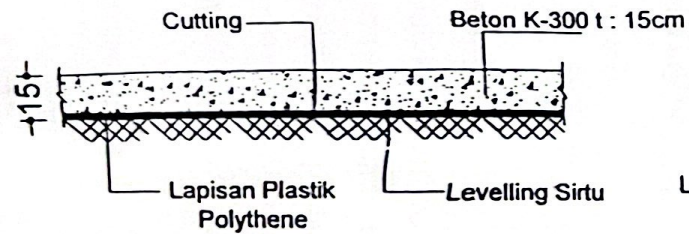

DETAIL JOINT A
SKALA 1:25

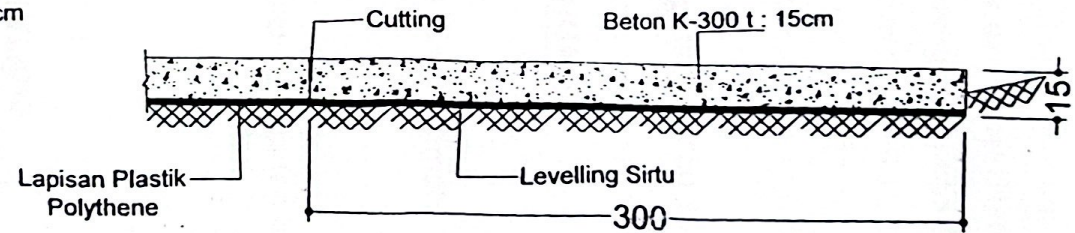

DETAIL JOINT B
SKALA 1:25